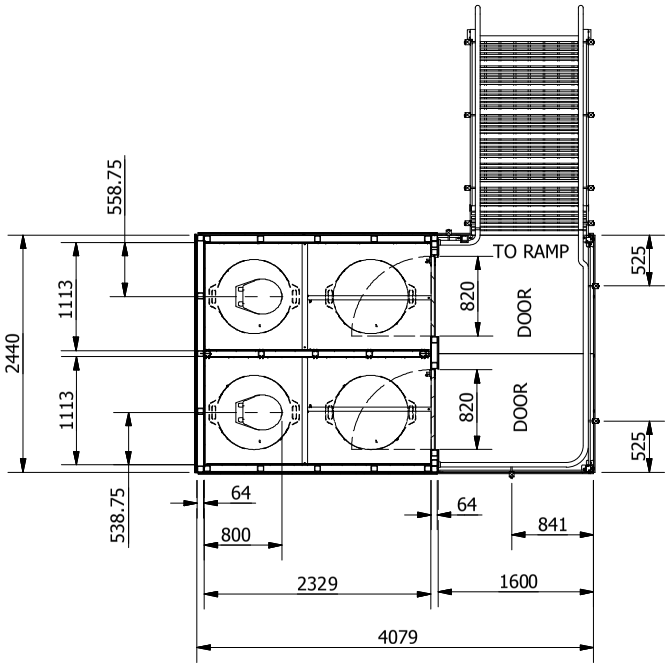

SECTION A-A
SCALE 1:55

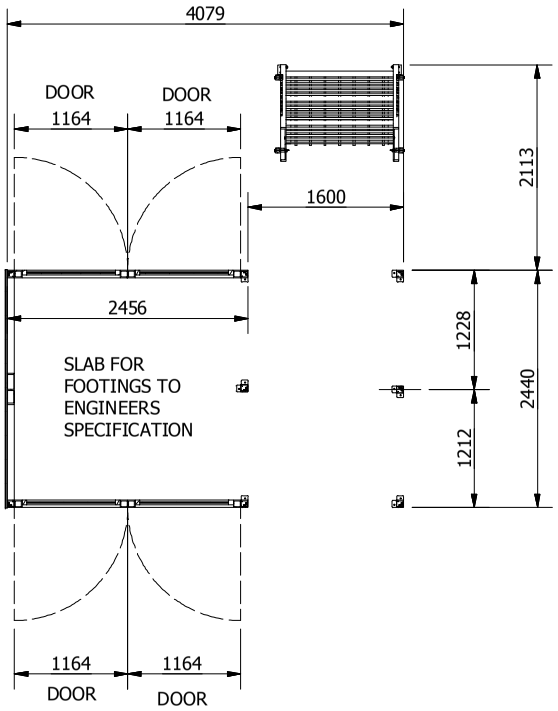

FOOTING LAYOUT
SECTION B-B
SCALE 1:55

ISOMETRIC
SCALE 1:60

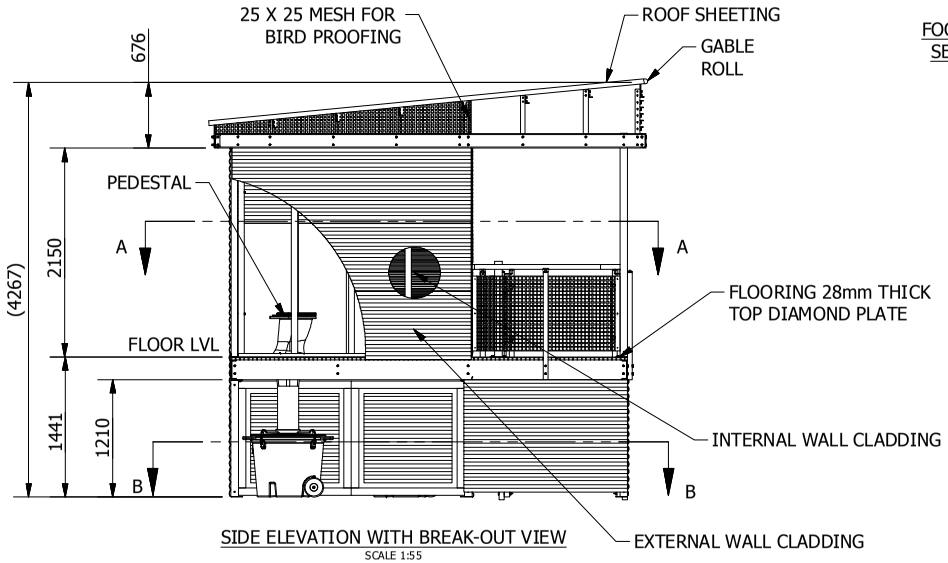

SIDE ELEVATION WITH BREAK-OUT VIEW
SCALE 1:55

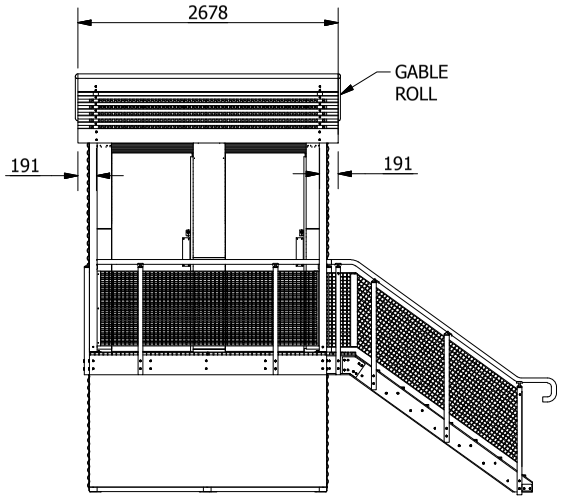

FRONT ELEVATION
SCALE 1:55

REV	DESCRIPTION	CHKD	DATE	BY

REV	DESCRIPTION	CHKD	DATE	BY

UNLESS OTHERWISE STATED
ALL DIMENSIONS IN mm

LINEAR:	ANGULAR:
0 = ±0.1	0 = ±1
0.0 = ±0.05	0.0 = ±0.1
0.00 = ±0.02	0.00 = ±0.05

AS1100

clivus multrum
WATERLESS COMPOSTING TOILETS

CLIVUS MULTRUM AUSTRALIA
6 Hurricane Street
BANYO QLD 4014
PH (07) 3889 6144
E info@clivusmultrum.com.au

DRAWN BY:	DESIGNED:	APPROVED:
VIJAY	HN	
DATE: 20-12-2018	DATE:	DATE:

NEUBAU PTY LTD
Unit 14, 67 O'Connell Terrace BOWEN HILLS QLD 4006 PH (07) 3252 1244 FX (07) 3004 7401

CLIENT:	**CLIVUS MULTRUM AUSTRALIA**	A3
JOB TITLE:	**FRP BUILDING** JOB No: **47-014**	SHEET 1 OF 4
DWG TITLE:	**TWIN AMBULENTL 1200 HIGH GENERAL ARRANGEMENT**	
CLIENT DWG No:	**CM-902-A-02**	REV 0
CAD FILE NAME:	DWG No. CM-902-A-02	