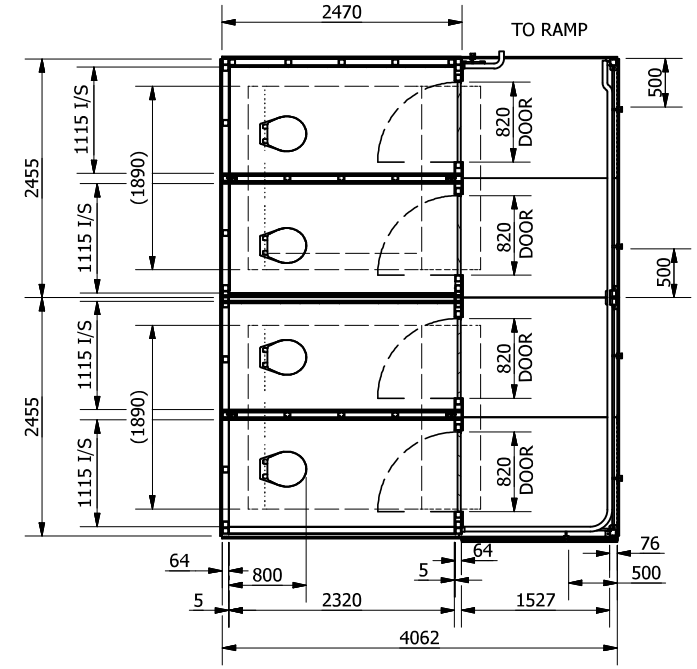

SECTION A-A
SCALE 1:55

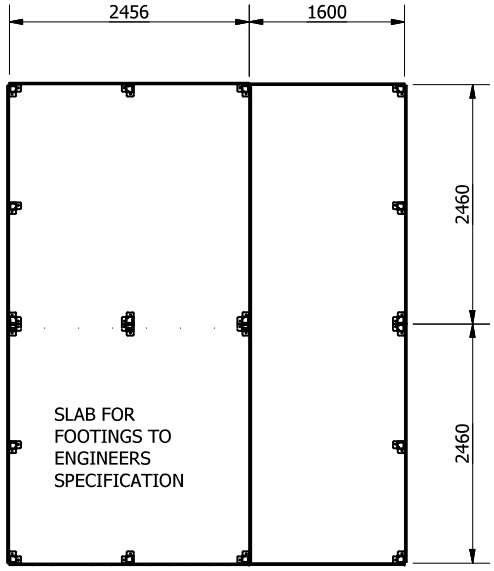

FOOTING LAYOUT
SECTION B-B
SCALE 1:55

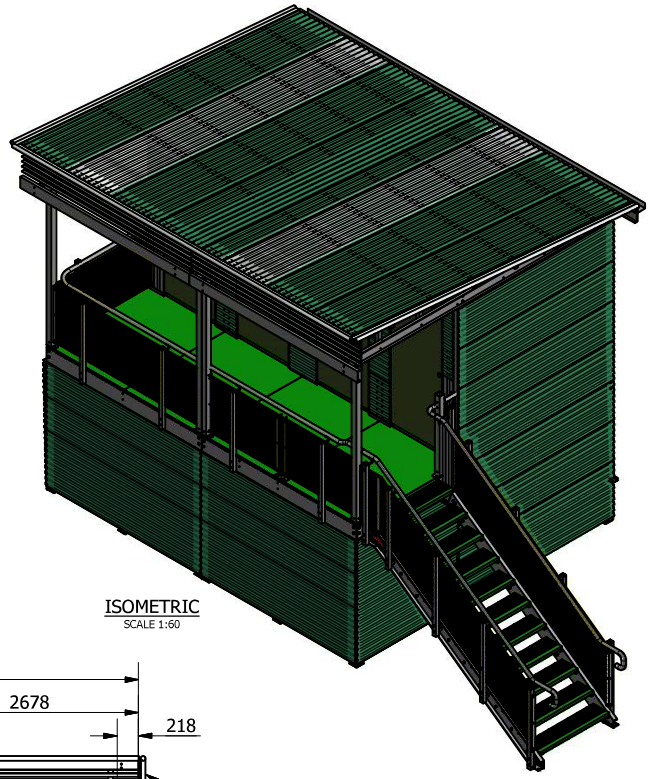

ISOMETRIC
SCALE 1:60

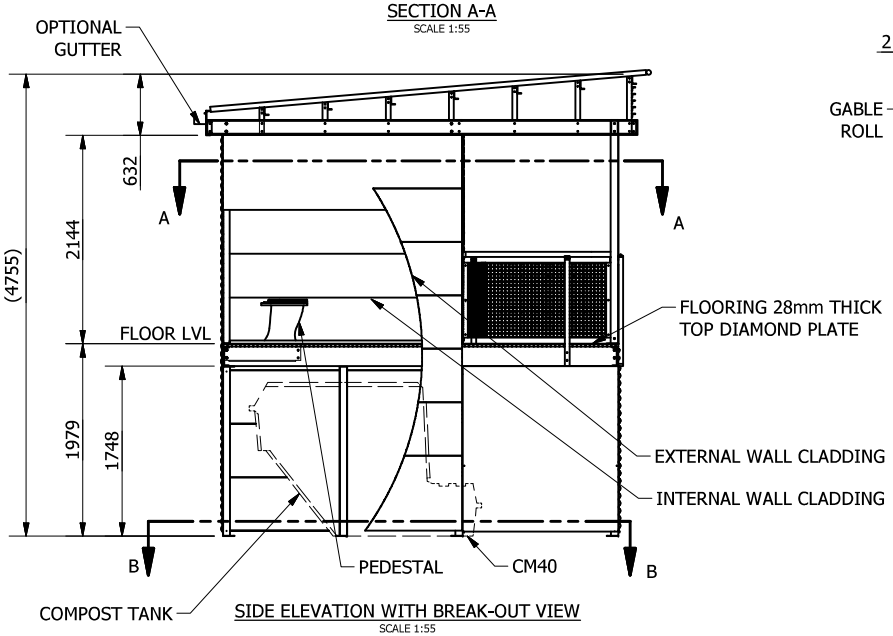

SIDE ELEVATION WITH BREAK-OUT VIEW
SCALE 1:55

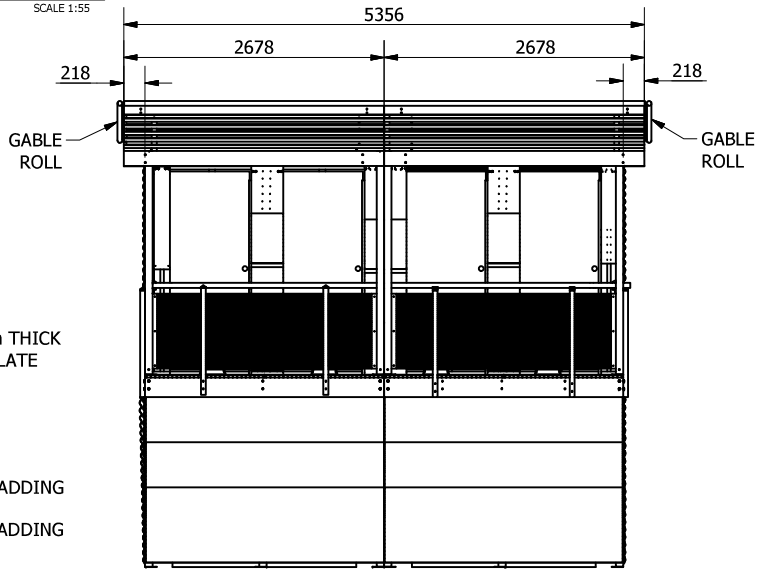

FRONT ELEVATION
SCALE 1:55

REV	DESCRIPTION	CHKD	DATE	BY
A	PRELIMINARY ISSUE		21/7/2017	

UNLESS OTHERWISE STATED
ALL DIMENSIONS IN mm

LINEAR:	ANGULAR:
0 = ±0.1	0 = ±1
0,0 = ±0.05	0,0 = ±0.1
0,00 = ±0.02	0,00 = ±0.05

AS1100

clivus multrum
WATERLESS COMPOSTING TOILETS

CLIVUS MULTRUM AUSTRALIA
6 Hurricane Street
BANYO QLD 4014
PH (07) 3889 6144
E info@clivusmultrum.com.au

DRAWN BY: HN
DESIGNED: HN
APPROVED:
DATE: 21-03-2017
DATE:
DATE:

NEUBAU PTY LTD
Unit 14, 67 O'Connell Terrace BOWEN HILLS QLD 4006 PH (07) 3252 1244 FX (07) 3004 7401

CLIENT: **CLIVUS MULTRUM AUSTRALIA** — A3
JOB TITLE: **FRP BUILDING** JOB No: **47-014** — SHEET 1 OF 4
DWG TITLE: **4 X SINGLE CUBICAL GENERAL ARRANGEMENT**
CLIENT DWG No: **CM-907-A-00** — REV A
CAD FILE NAME: DWG No. CM-907-A-00